FOR NOTES REFRER TO:
DWG 002-C




## TYPICAL ELEVATION
SCALE 1:25




## RHS ELEVATION
SCALE 1:25

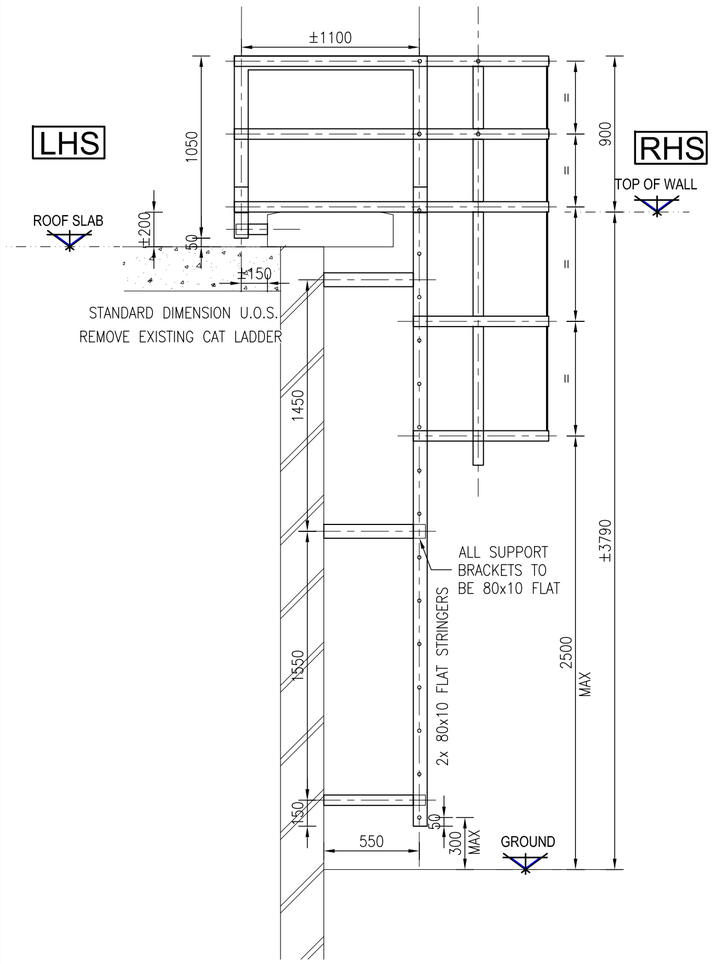


## LHS ELEVATION
SCALE 1:25

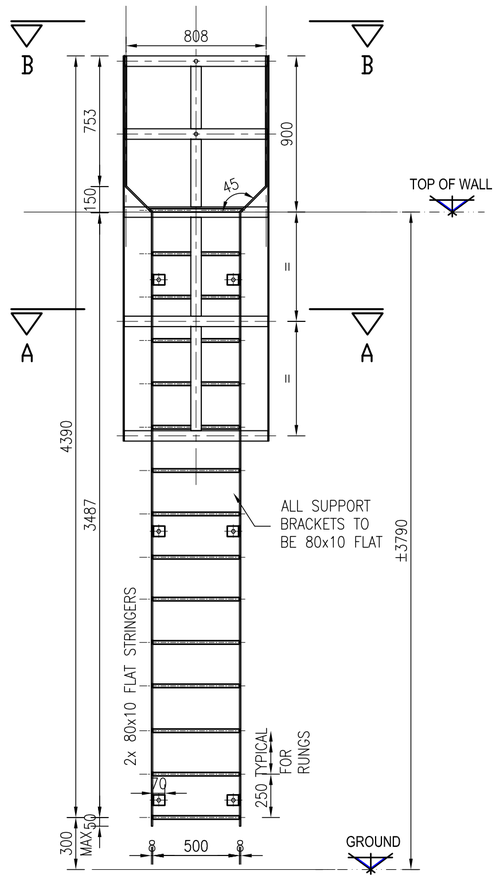


## TYPICAL SUPPORTING BRACKETS DETAIL
SCALE 1:10

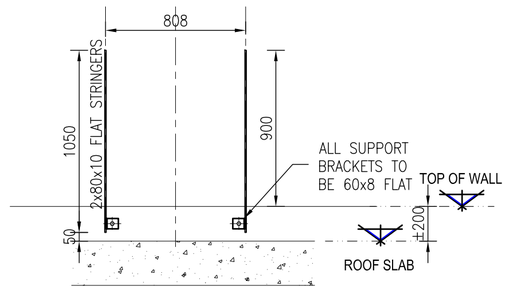


## SECTION A-A
SCALE 1:10

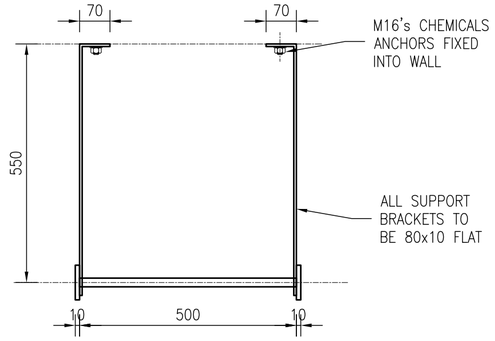


## SECTION B-B
SCALE 1:10

TENDER

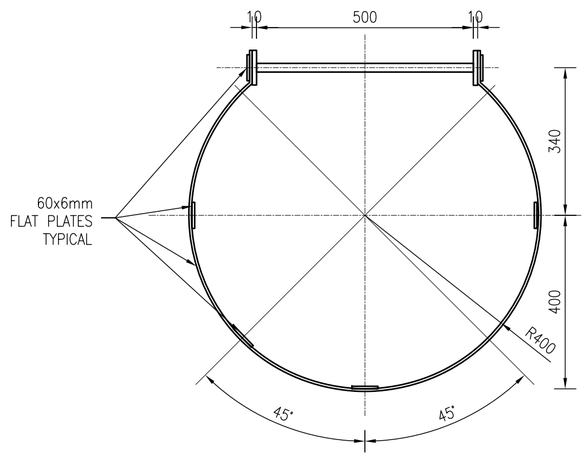


## TYPICAL RUNGS SECTION
SCALE 1:25
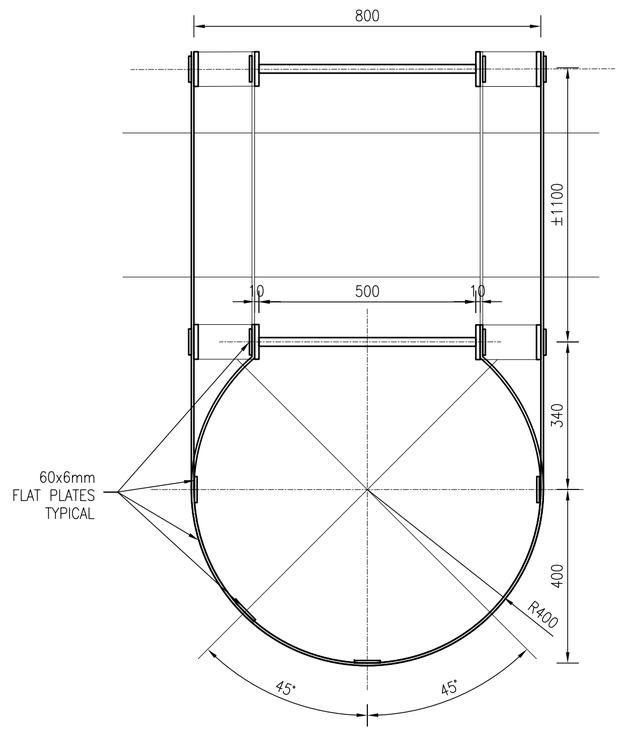
## KEY PLAN

| NO | DATE | REVISION |
|---|---|---|
| T | 12. 03. 24 | ISSUED FOR TENDER |

| | | |
|---|---|---|
| DESIGNER<br>C. GROBLER | 12. 03. 24 | |
| DETAILER<br>W. K. OLIVER | 12. 03. 24 | A2 |

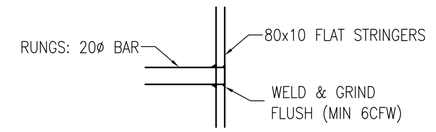
advisory services
Civil Engineering • Structural Engineering • Project Management
Tel: + (27) 82 923 8349 andre@hajcadvisory.co.za
35 Sabi Sands Crescent, Moreleta Park, Pretoria, 0181
P.O. Box 11373, Erasmuskloof, 0048. Co Reg: 2018/582047/07


PROJECT
CSIR
BUILDING 14

DRAWING TITLE
CAT LADDER 14A
LAYOUT & DETAILS

| PROJECT NO | DRAWING No | REVISION |
|---|---|---|
| 24208 | 014-A | T |


THESE DRAWINGS ARE TO BE READ IN CONJUNCTION WITH ALL THE RELEVANT CONSULTANTS' DRAWINGS. ALL DIMENSIONS ARE TO BE READ AND NOT SCALED. ANY DISCREPANCIES ARE TO BE REPORTED TO THE PRINCIPAL AGENT IMMEDIATELY. THESE DRAWINGS ENJOY A COPYRIGHT WHICH VESTS IN CG STRUCTURAL DESIGN SERVICES UNLESS OTHERWISE AGREED TO IN WRITING. THESE DRAWINGS MAY NOT BE REPRODUCED OR TRANSMITTED IN ANY FORM OR BY ANY MEANS WHATSOEVER TO ANY PERSON WITHOUT THE WRITTEN PERMISSION OF THE COPYRIGHT HOLDER.